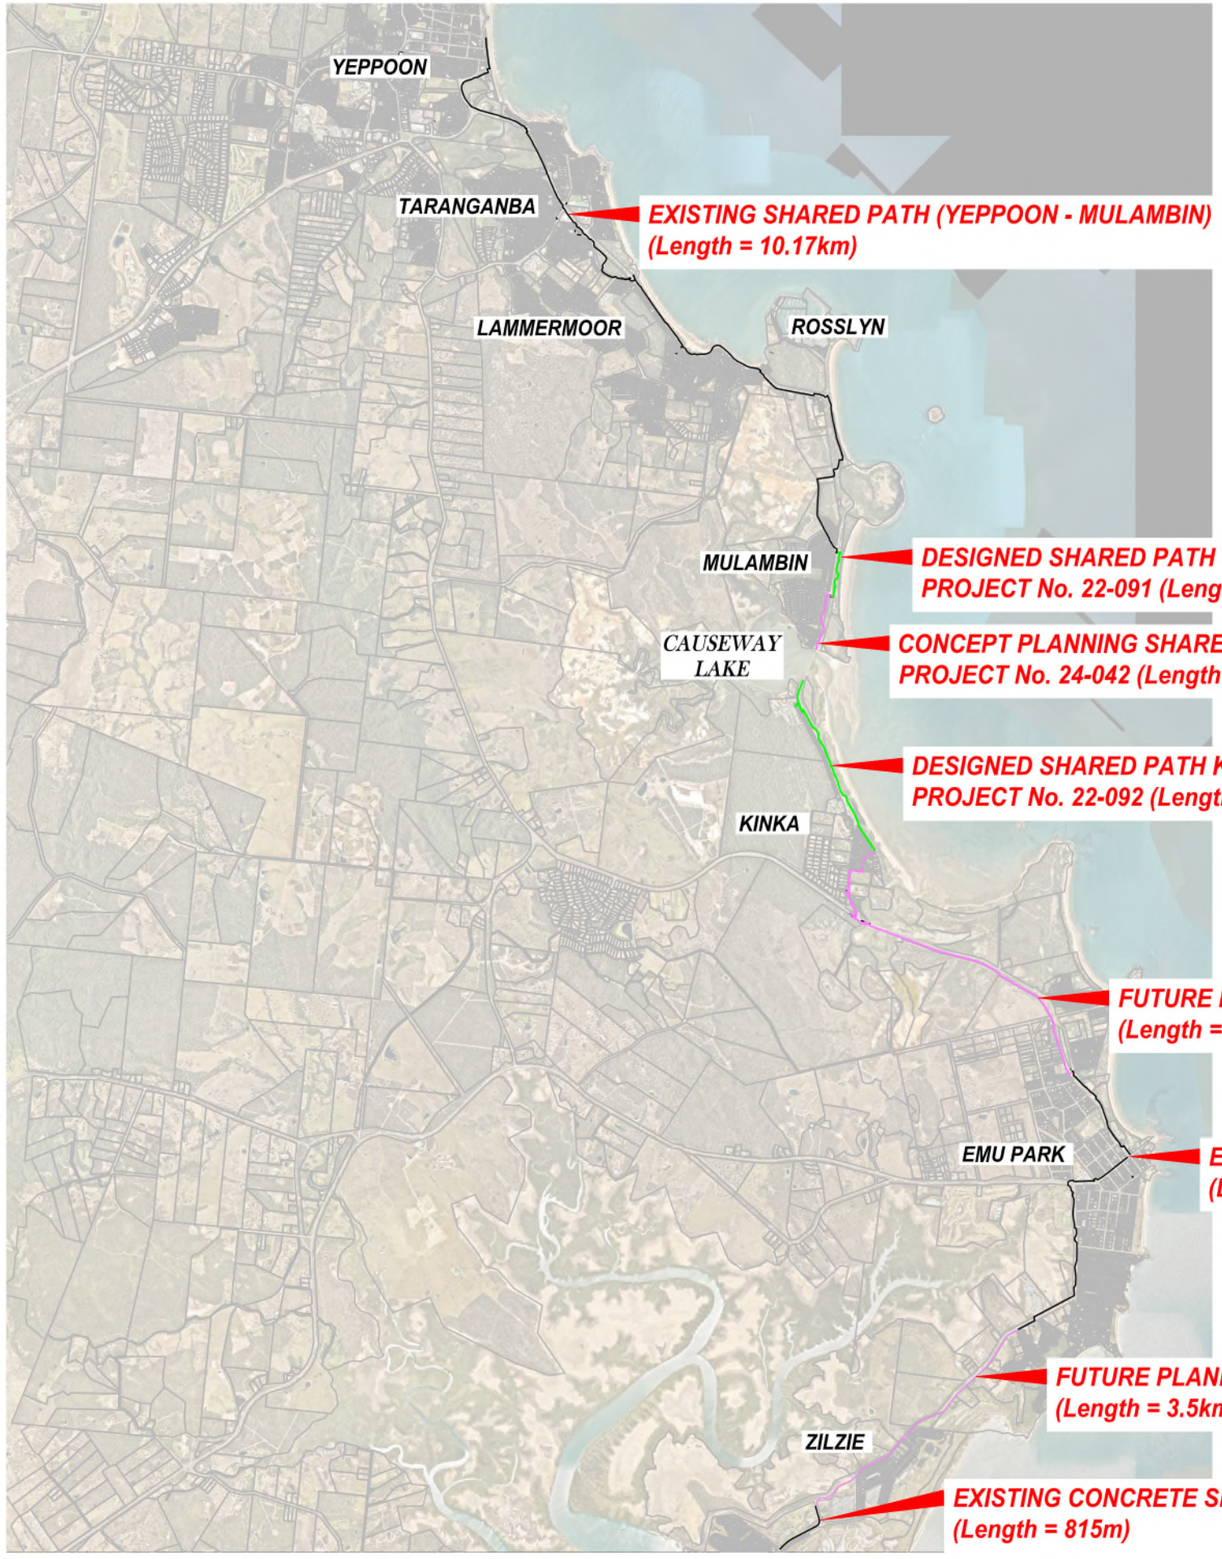

EXISTING SHARED PATH (YEPPOON - MULAMBIN)
(Length = 10.17km)

DESIGNED SHARED PATH MULAMBIN (WILDIN WAY - BLUEWATER BOULEVARD)
PROJECT No. 22-091 (Length = 617m)

CONCEPT PLANNING SHARED PATH MULAMBIN (BLUEWATER BOULEVARD - CAUSEWAY ESPLANADE)
PROJECT No. 24-042 (Length = 796m)

DESIGNED SHARED PATH KINKA (CAUSEWAY BRIDGE - SUNFLOWER STREET)
PROJECT No. 22-092 (Length = 2.52km)

FUTURE PLANNING SHARED PATH KINKA to EMU PARK (SUNFLOWER STREET - PATTISON STREET)
(Length = 4.72km)

EXISTING BITUMEN/CONCRETE SHARED PATH (SLEEMAN STREET TO SUNDANCE DRIVE)
(Length = 4.57km)

FUTURE PLANNING SHARED PATH ZILZIE (SUNDANCE DRIVE - BARRIER REEF DRIVE)
(Length = 3.5km)

EXISTING CONCRETE SHARED PATH (BARRIER REEF DRIVE TO VALLEY PARK ROAD)
(Length = 815m)

UNCONSTRUCTED SHARED PATH	TOTAL (km)
MULAMBIN TO EMU PARK	8.653
EMU PARK TO ZILZIE	3.512
TOTAL	12.165

Surveyed: #		AMENDMENTS DESCRIPTION	DATE
Date: #			
Ref Mark: # R.L. #			
Datum: Horiz. ###### Vert. ###	NTS		
Zone: ##			
Survey Book: #			
Ancillary Project: -	SCALES m. FULL SIZE A3	A DESIGN REVIEW	

Designed	JA	
Checked		
Endorsed		
Recomm.		

APPROVED _____
RPEQ No _____ DATE _____
MANAGER ENGINEERING SERVICES

Information Only
15/07/2025

SHARED PATH MASTERPLAN
YEPPOON TO ZILZIE
ROADWORKS
OVERALL LAYOUT

Dwg No. 25-067-01
Sheet No. 1 of 6
Job No: TBC
A

W:\Projects\25\067 - Yeppoon to Emu Park Shared Path Master Plan\DESIGN & REVIEW\1-ACAD\Emu Park - Tanby Point\MASTERPLAN.dwg, 15/07/2025 11:37:16 AM, 1:1

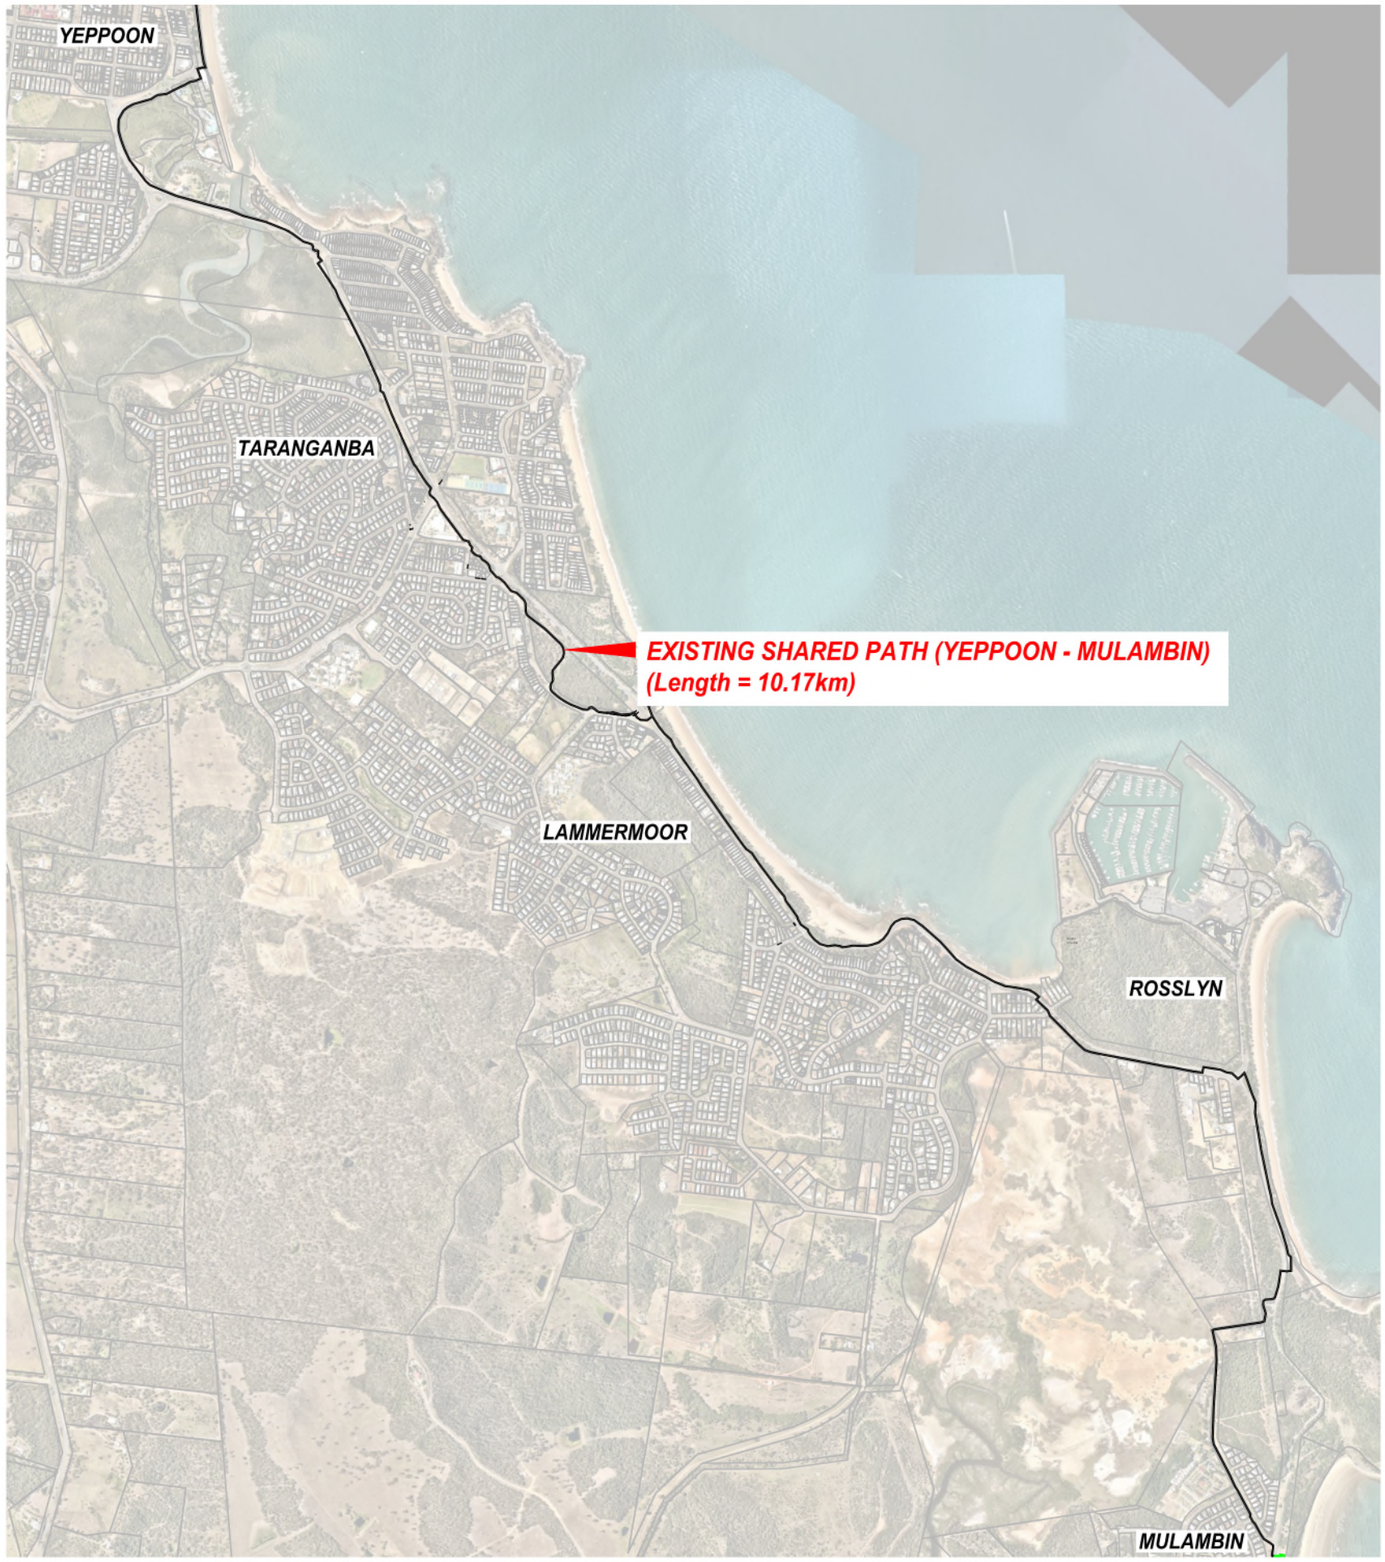

Surveyed: #		AMENDMENTS DESCRIPTION	DATE	Designed	JA	APPROVED	Information Only
Date: #				Checked			
Ref Mark: #	R.L. #			Endorsed		RPEQ No ____ DATE ____	15/07/2025
Datum: Horiz. ###### Vert. ###				Recomm.		MANAGER ENGINEERING SERVICES	
Zone: ##							
Survey Book: #							
Ancillary Project: -		A DESIGN REVIEW					

0.0 125 250 375 500 1:25000
PLAN
SCALES m. FULL SIZE A3

SHARED PATH MASTERPLAN
YEPPOON TO ZILZIE
ROADWORKS
EXISTING SHARED PATH

Dwg No. 25-067-02
Sheet No. 2 of 6
Job No: TBC
A

W:\Projects\25\067 - Yeppoon to Emu Park Shared Path Master Plan\DESIGN & REVIEW\1-ACAD\Emu Park - Tanby Point\MASTERPLAN.dwg, 15/07/2025 11:37:23 AM, 1:1

DESIGNED SHARED PATH MULAMBIN (WILDIN WAY - BLUEWATER BOULEVARD)
PROJECT No. 22-091 (Length = 617m)

CONCEPT PLANNING SHARED PATH MULAMBIN (BLUEWATER BOULEVARD - CAUSEWAY ESPLANADE)
PROJECT No. 24-042 (Length = 796m)

DESIGNED SHARED PATH KINKA (CAUSEWAY BRIDGE - SUNFLOWER STREET)
PROJECT No. 22-092 (Length = 2.52km)

N

Surveyed: #		AMENDMENTS DESCRIPTION	DATE	Designed	JA	APPROVED _____	Information Only
Date: #				Checked			
Ref Mark: #	R.L. #			Endorsed		RPEQ No _____ DATE _____	15/07/2025
Datum: Horiz. ###### Vert. ###	0.0 75 150 225 300 1:15000 PLAN			Recomm.		MANAGER ENGINEERING SERVICES	
Zone: ##							
Survey Book: #							
Ancillary Project: -	SCALES m. FULL SIZE A3	A DESIGN REVIEW					

SHARED PATH MASTERPLAN
YEPPOON TO ZILZIE
ROADWORKS
DESIGNED SHARED PATH

Dwg No. 25-067-03
Sheet No. 3 of 6
Job No: TBC
A

W:\Projects\25\067 - Yeppoon to Emu Park Shared Path Master Plan\DESIGN & REVIEW\1-ACAD\Emu Park - Tanby Point\MASTERPLAN.dwg, 15/07/2025 11:37:27 AM, 1:1

Surveyed: #	0.0 100 200 300 400 1:20000 PLAN	AMENDMENTS DESCRIPTION	DATE	Designed	JA	APPROVED	Information Only
Date: #				Checked			
Ref Mark: # R.L. #				Endorsed		RPEQ No DATE	15/07/2025
Datum: Horiz. ###### Vert. ###				Recomm.		MANAGER ENGINEERING SERVICES	
Zone: ##							
Survey Book: #							
Ancillary Project: -	SCALES m. FULL SIZE A3	A DESIGN REVIEW					

SHARED PATH MASTERPLAN
YEPPOON TO ZILZIE
ROADWORKS
FUTURE PLANNING SHARED PATH

Dwg No. 25-067-04
Sheet No. 4 of 6
Job No: TBC
A

W:\Projects\25\067 - Yeppoon to Emu Park Shared Path Master Plan\DESIGN & REVIEW\1-ACAD\Emu Park - Tanby Point\MASTERPLAN.dwg, 15/07/2025 11:37:29 AM, 1:1

Surveyed: #	0.0 50 100 150 200 PLAN 1:10000	AMENDMENTS DESCRIPTION	DATE	Designed	JA	APPROVED _____	Information Only
Date: #				Checked			
Ref Mark: # R.L. #				Endorsed		RPEQ No _____ DATE _____	15/07/2025
Datum: Horiz. ###### Vert. ###				Recomm.		MANAGER ENGINEERING SERVICES	
Zone: ##							
Survey Book: #							
Ancillary Project: -	SCALES m. FULL SIZE A3	A DESIGN REVIEW					

SHARED PATH MASTERPLAN
YEPPOON TO ZILZIE
ROADWORKS
FUTURE PLANNING SHARED PATH

Dwg No. 25-067-05
Sheet No. 5 of 6
Job No: TBC
A

W:\Projects\25\067 - Yeppoon to Emu Park Shared Path Master Plan\DESIGN & REVIEW\1-ACAD\Emu Park - Tanby Point\MASTERPLAN.dwg, 15/07/2025 11:37:31 AM, 1:1

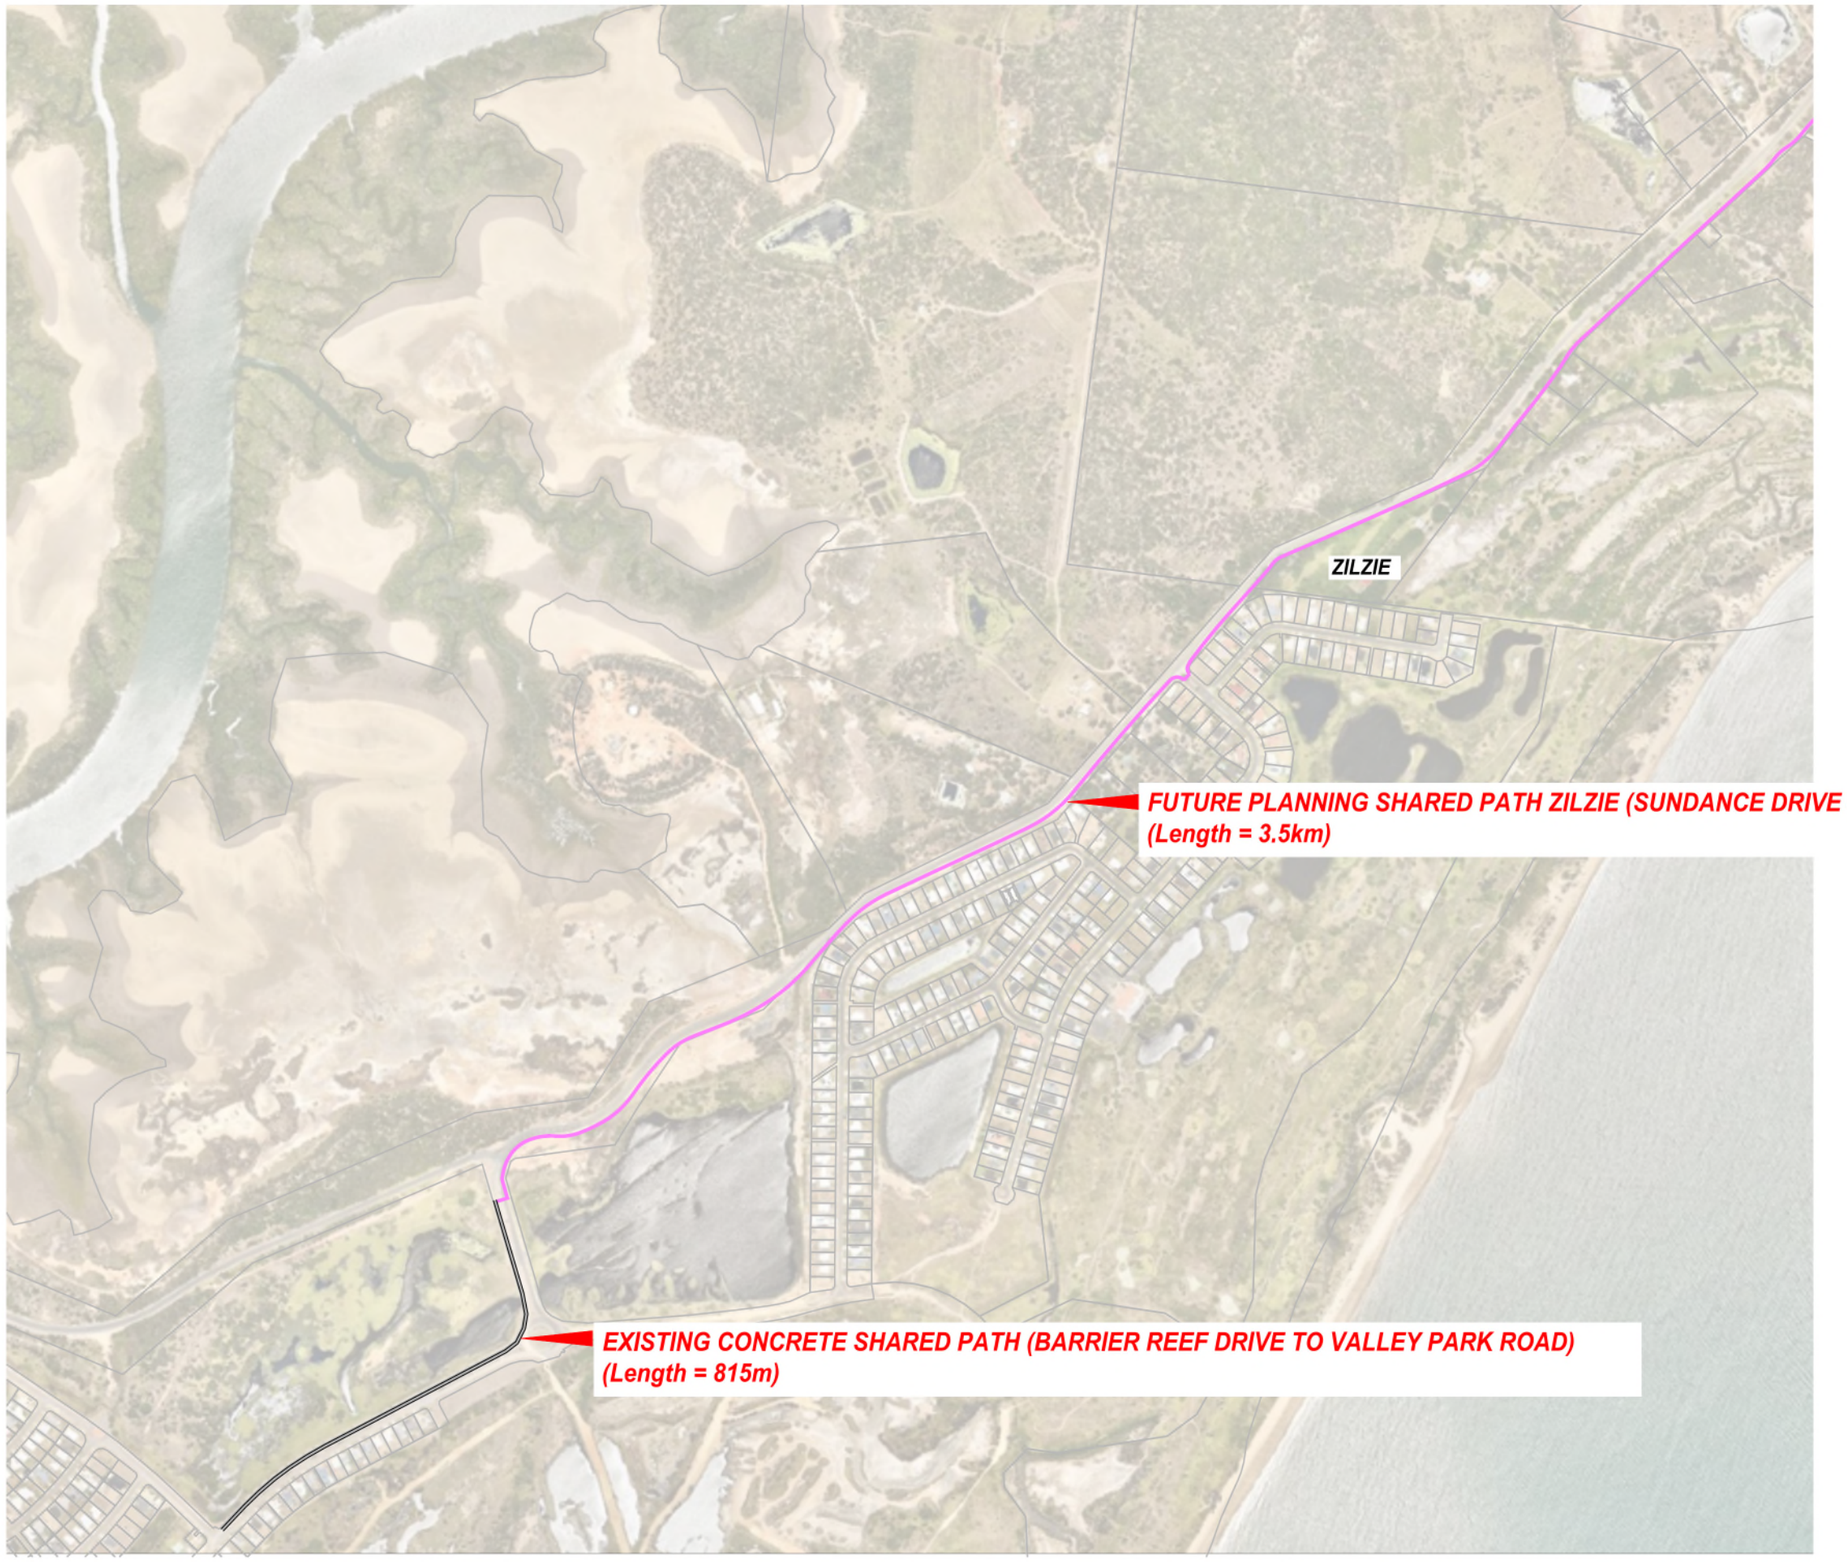

Surveyed: #		AMENDMENTS DESCRIPTION	DATE	Designed	JA	APPROVED	Information Only
Date: #				Checked			
Ref Mark: #	R.L. #			Endorsed		RPEQ No ____ DATE ____	15/07/2025
Datum: Horiz. ###### Vert. ###				Recomm.		MANAGER ENGINEERING SERVICES	
Zone: ##							
Survey Book: #							
Ancillary Project: -							

0.0 50 100 150 200 1:10000
PLAN
SCALES m. FULL SIZE A3

A DESIGN REVIEW

SHARED PATH MASTERPLAN
YEPPOON TO ZILZIE
ROADWORKS
FUTURE PLANNING SHARED PATH

Dwg No. 25-067-06
Sheet No. 6 of 6
Job No: TBC
A

W:\Projects\25\067 - Yeppoon to Emu Park Shared Path Master Plan\DESIGN & REVIEW\1-ACAD\Emu Park - Tanby Point\MASTERPLAN.dwg, 15/07/2025 11:37:34 AM, 1:1